

OWNER: EL MONTE UNION HIGH SCHOOL DISTRICT
PROJECT NAME: EL MONTE HIGH SCHOOL BLEACHERS

CLIENT ADDRESS: 3048 TYLER AVENUE, EL MONTE, CA, 91731



IDENTIFICATION STAMP
 DIVISION OF THE STATE ARCHITECT
 OFFICE OF REGULATION SERVICES

A# 03-117117

AC FLS SS

DATE FILE # 19-H10

REVISIONS:

DESCRIPTION	DATE
Addendum A	4-5-2017

DATE ISSUED: 01-23-2017

PROJECT NO: 2014-40163

SCALE: As indicated



SHEET NUMBER: A500

RESTROOMS PLANS




3 MacArthur Place, Suite 850 Santa Ana, CA 92707
 T (949) 809-5380
 SANTA ANA OAKLAND SAN DIEGO HONOLULU


THIS DOCUMENT CONTAINS INFORMATION PROPRIETARY TO SVA ARCHITECTS INC. AND IS FURNISHED IN CONFIDENCE FOR THE LIMITED PURPOSE OF EVALUATION AND REVIEW. IT MAY NOT BE COPIED, REPRODUCED, OR USED FOR ANY OTHER PURPOSE AND MAY NOT BE RECORDED OR DISCLOSED EXCEPT AS AUTHORIZED BY SVA ARCHITECTS INC. ALL RIGHTS RESERVED. © COPYRIGHT 2015.

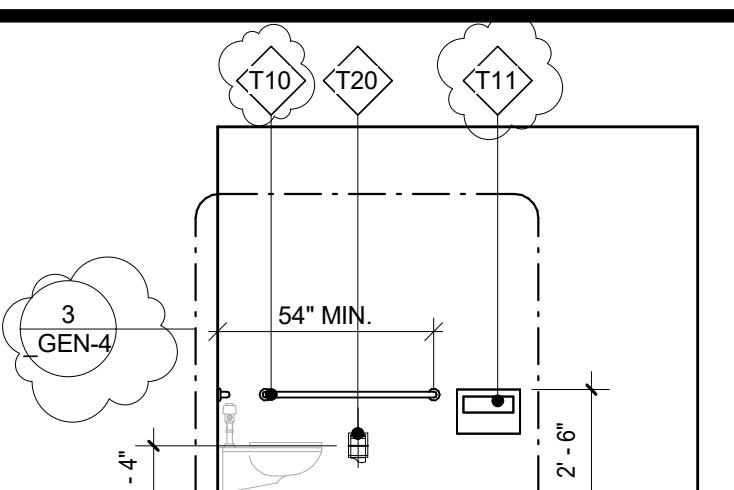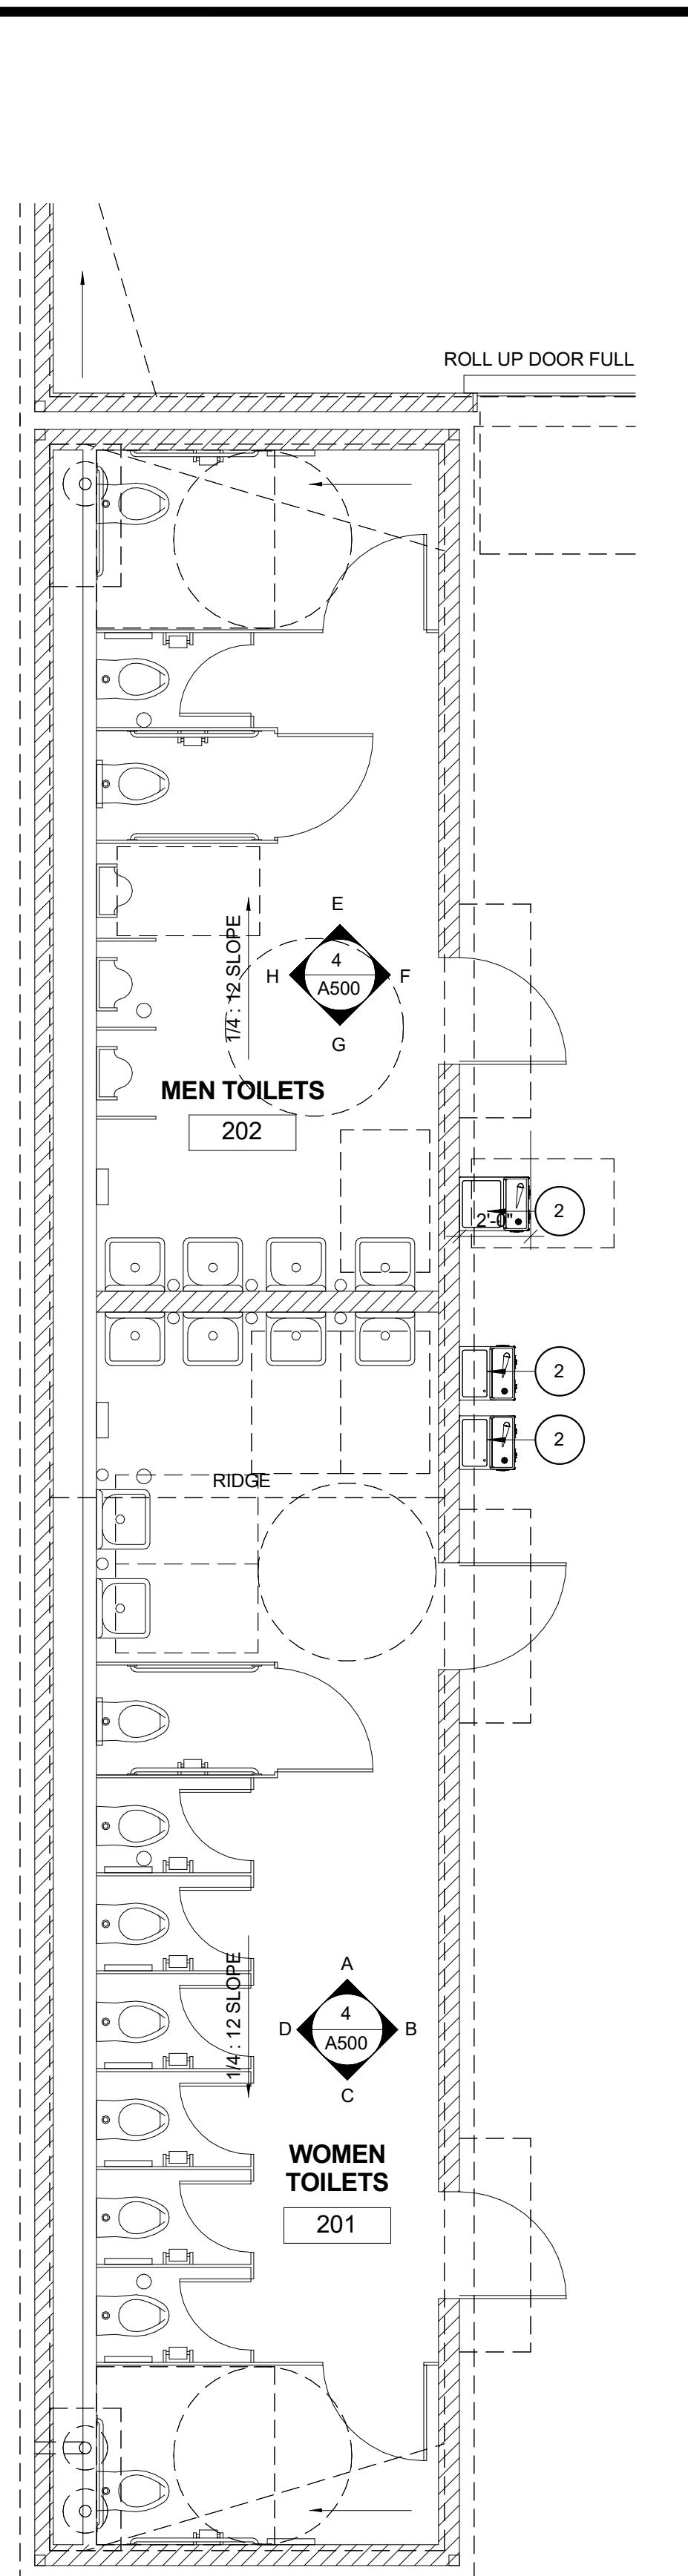


4E MEN VISITOR VIEW F
1/4" = 1'-0"

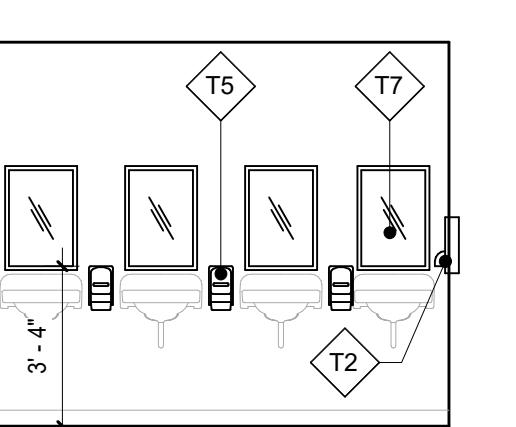


4G MEN VISITOR VIEW H
1/4" = 1'-0"

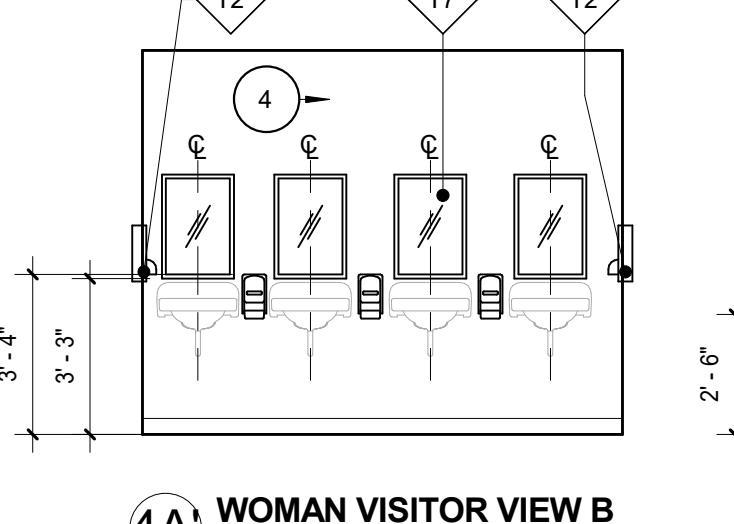


4A WOMAN VISITOR VIEW B
1/4" = 1'-0"

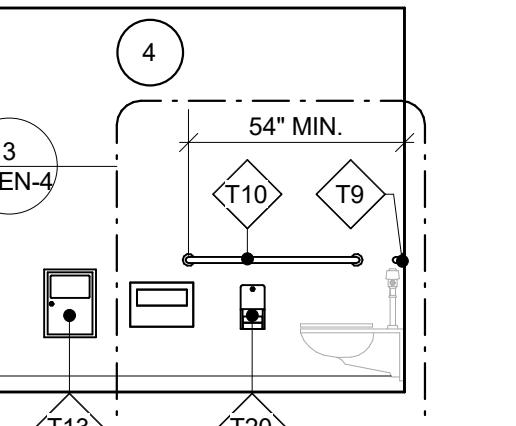


4C WOMAN VISITOR VIEW D
1/4" = 1'-0"

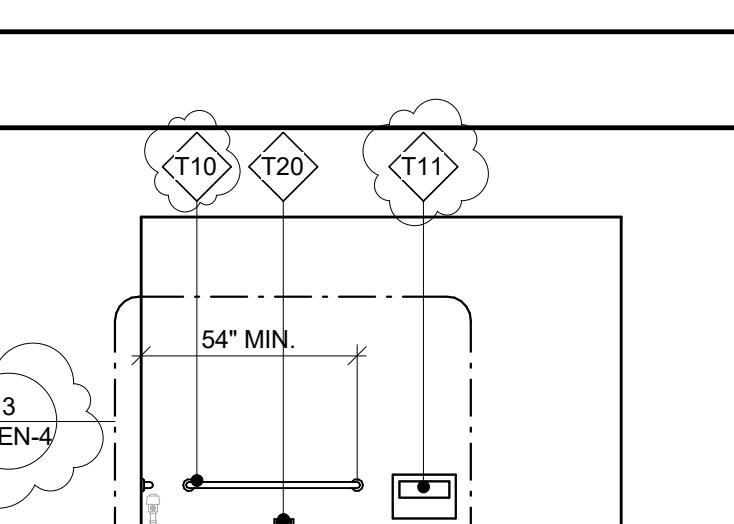


3E MEN HOME VIEW F
1/4" = 1'-0"

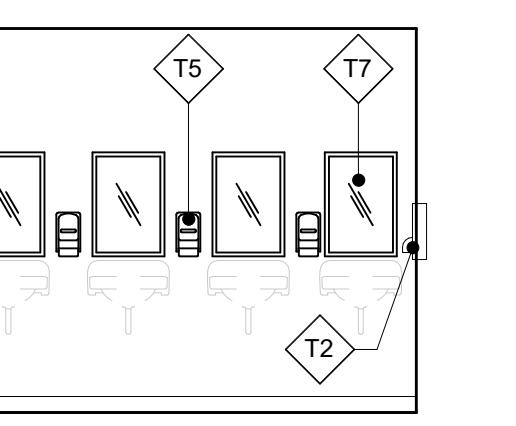


3G MEN HOME VIEW G
1/4" = 1'-0"

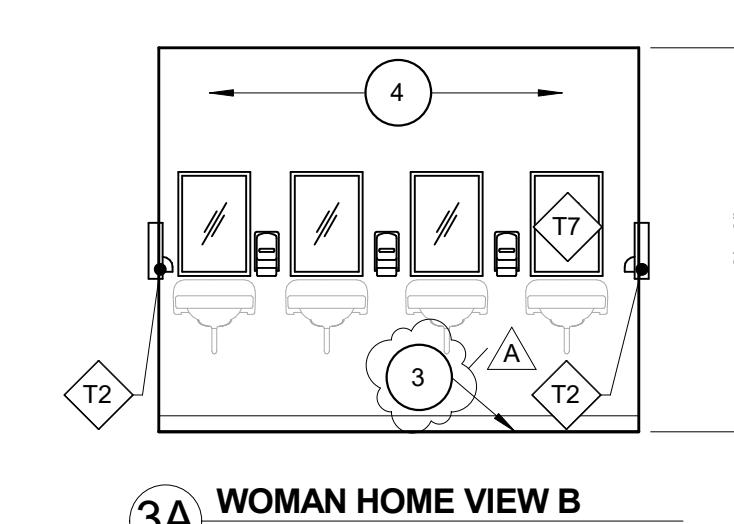


3A WOMAN HOME VIEW B
1/4" = 1'-0"

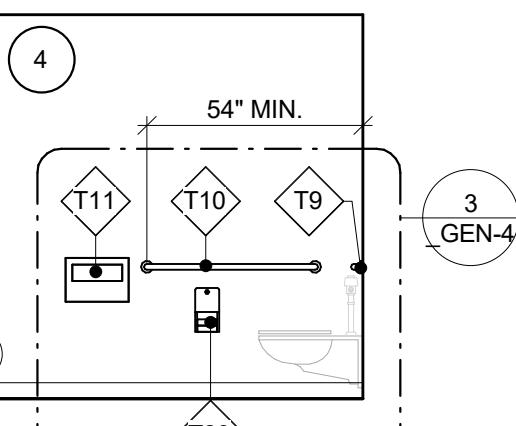


3C WOMAN HOME VIEW D
1/4" = 1'-0"

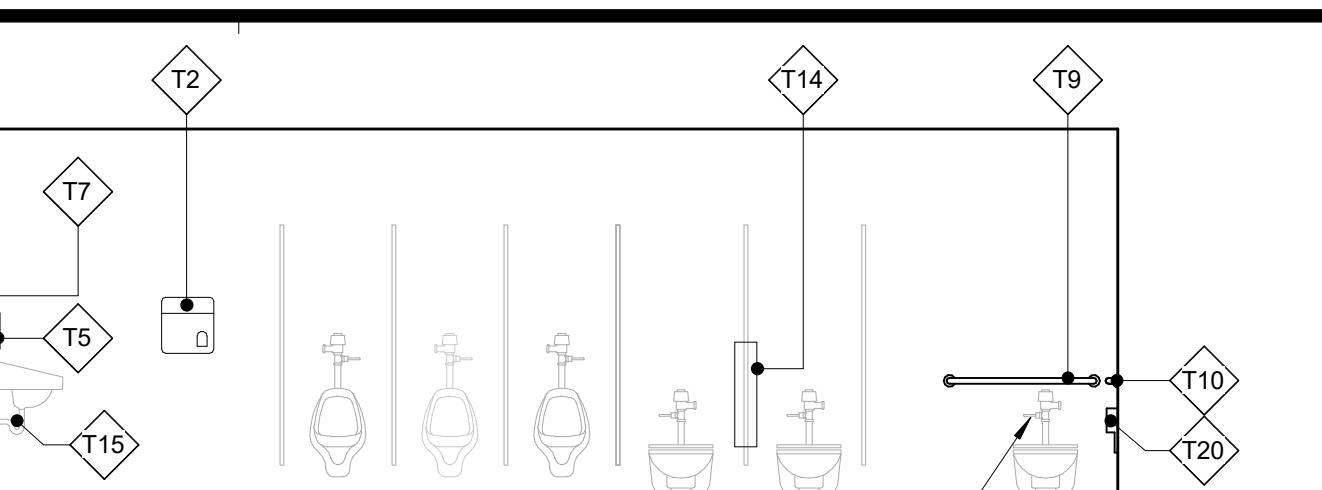


4H MEN VISITOR VIEW E
1/4" = 1'-0"

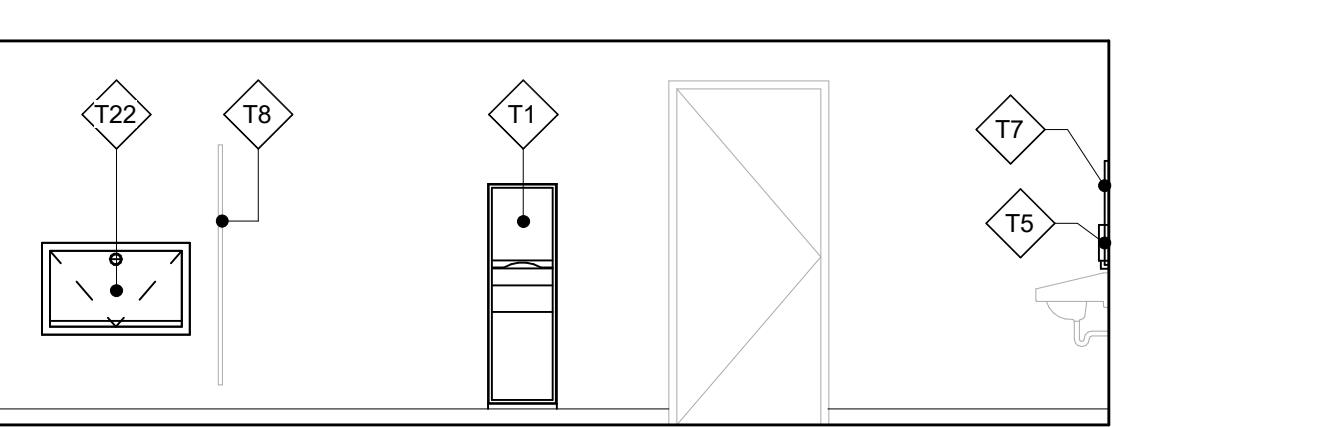

4F MEN VISITOR VIEW G
1/4" = 1'-0"

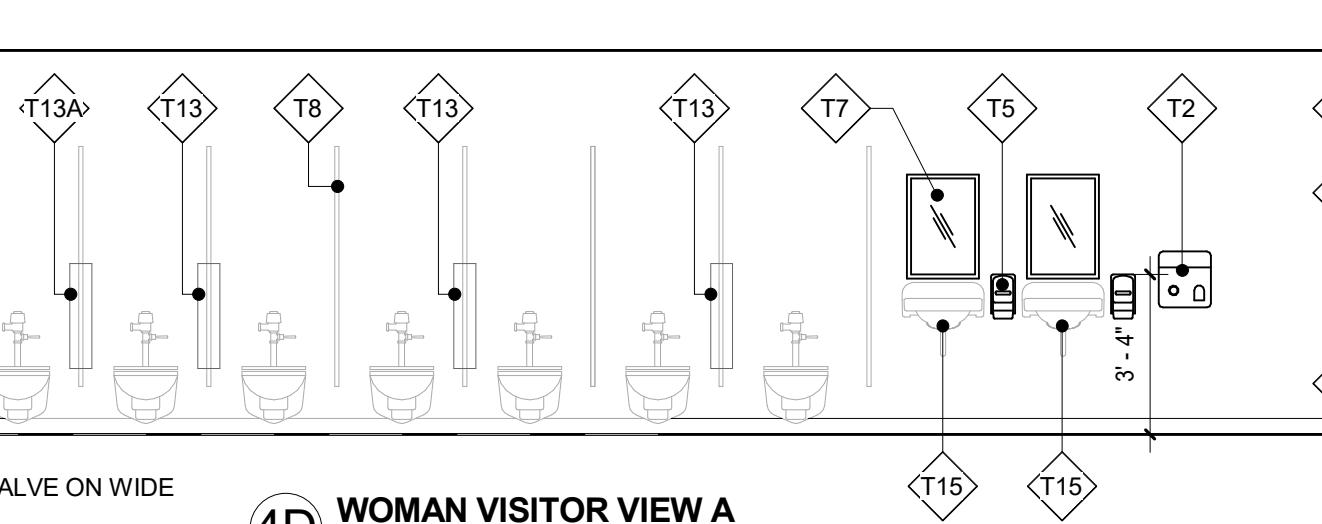


4D WOMAN VISITOR VIEW A
1/4" = 1'-0"

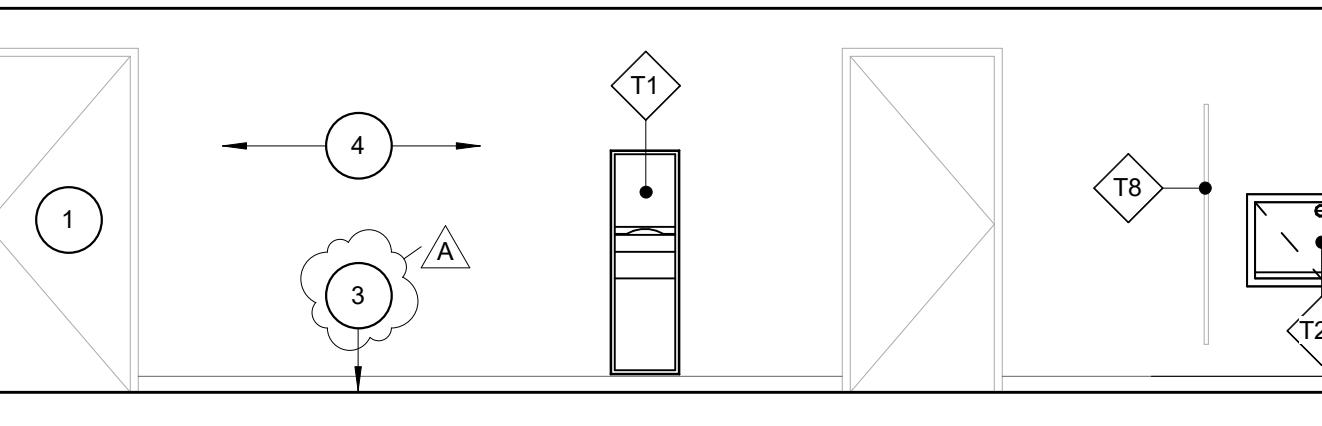

4B WOMAN VISITOR VIEW C
1/4" = 1'-0"


SEE SCHEDULE FOR TOILET ACCESSORIES AND SEE SHEET _GEN-5 FOR ACCESSIBILITY COMPLIANCE

ELEVATIONS AT VISITOR MODULAR TOILET 1/4" = 1'-0" 4

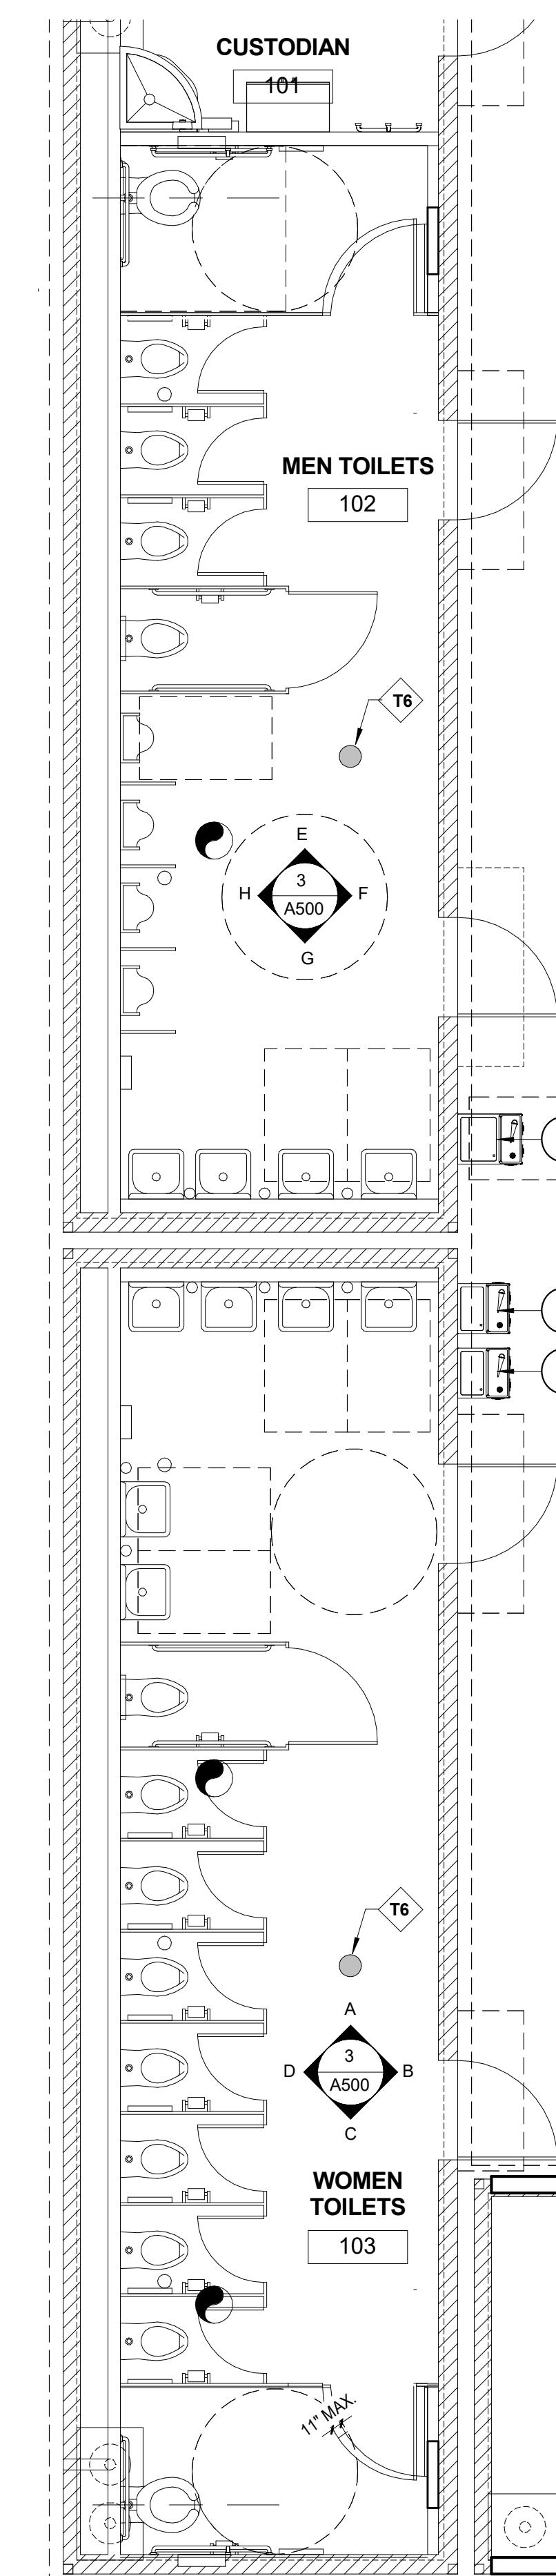

- T1 SEMI-RECESSED CONVERTIBLE PAPER TOWEL DISPENSER/WASTE RECEPACLE B-3942
- T2 HAND DRYER, BRADLEY AERIX 3902-287400
- T3 SANITARY TAMPON DISPENSER - BOBRICK B-270
- T4 NOT USED □
- T5 SOAP DISPENSER - 4" MAXIMUM PROJECTION BOBRICK B-818615
- T6 FLOOR DRAIN SHALL HAVE MAXIMUM 1/2" OPENINGS (TYP.) BY MODULARS
- T7 24" X 36" FRAMED MIRROR, BOBRICK B-290 2436
- T8 OVERHEAD BRADED PARTITION BY MODULARS
- T9 GRAB BARS FOR ACCESSIBLE TOILET (1-1/4" DIA. STAINLESS STEEL); 36" LENGTH @ REAR WALL (BOBRICK B-5806X36)
- T10 GRAB BARS FOR ACCESSIBLE TOILET (1-1/4" DIA. STAINLESS STEEL); 42" LENGTH @ SIDE WALL (BOBRICK B-5806X42)
- T11 TOILET COVER RECESSED DISPENSER BY BOBRICK B-301
- T12 NOT USED □
- T13 SURFACE MOUNTED TOILET TISSUE DISPENSER, BOBRICK B-35745 FOR WOMEN ONLY WITH TAMPON TRASH DISPENSER, DUAL COMPARTMENT
- T13A SURFACE MOUNTED TOILET TISSUE DISPENSER, BOBRICK B-35745 FOR WOMEN ONLY WITH TAMPON TRASH DISPENSER, SINGLE COMPARTMENT
- T14 SURFACE MOUNTED TOILET TISSUE DISPENSER, BOBRICK B-3471 FOR MEN ONLY. DUAL COMPARTMENT
- T14A SURFACE MOUNTED TOILET TISSUE DISPENSER, BOBRICK B-3471 FOR MEN ONLY. SINGLE COMPARTMENT
- T15 PIPE INSULATION WRAP BY MODULARS
- T16 NOT USED □
- T17 NOT USED □
- T18 WALL-HUNG SOLID URINAL SCREEN, 42" HIGH X 18" DEEP BY MODULARS
- T19 NOT USED □
- T20 TOILET TISSUE DISPENSER TO COMPLY WITH CBC 11B-604.7 BOBRICK B-3888
- T21 SEMI-RECESSED SANITARY NAPKIN / TAMPON VENDOR, FREE OPERATION (BOBRICK MODEL #B3706)
- T22 RECESSED BABY CHANGING STATION MODEL @ KB110-SSRE HORIZONTAL SEE SHEET _GEN-4.

* REFER SHEET _GEN-4 FOR MOUNTING HEIGHTS AND LOCATIONS FOR ALL ACCESSIBLE RESTROOM ACCESSORIES AND FIXTURES.

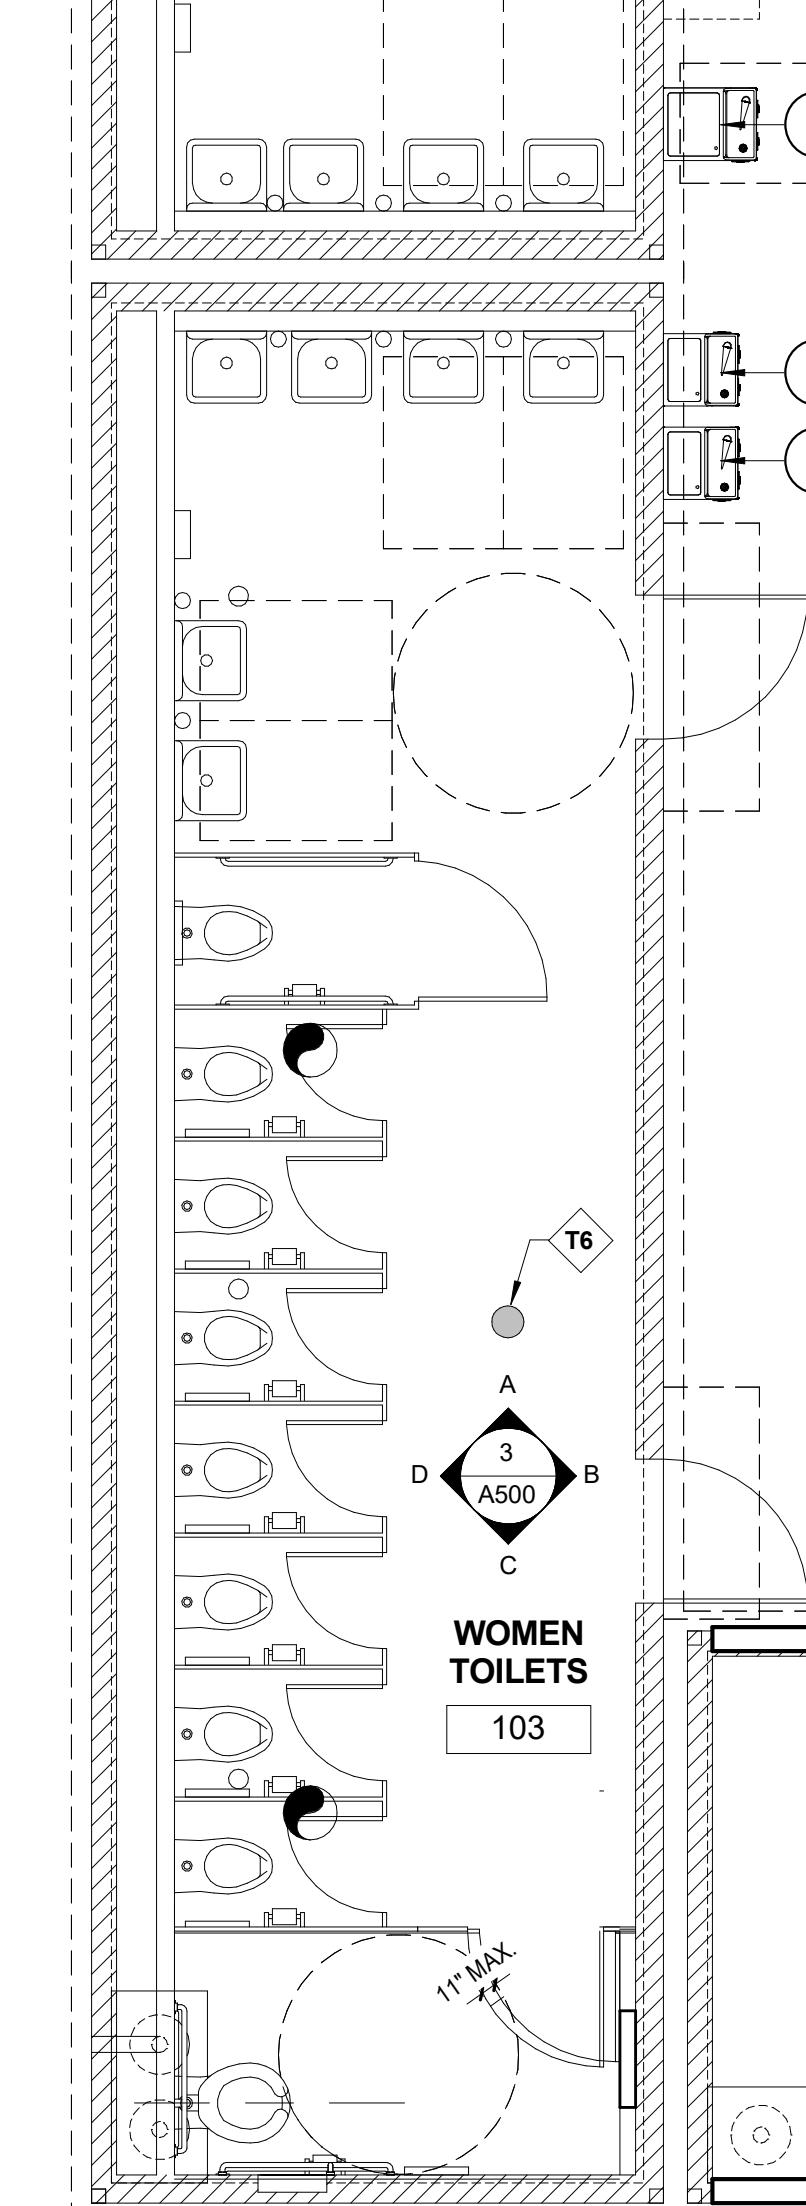

TOILET ACCESSORIES

- 1 DOOR AND HOLLOW METAL FRAME BY MODULARS - TYPICAL AT MODULAR BUILDINGS □
- 2 DRINKING FOUNTAIN BY MODULARS □
- 3 EPOXY FLOORING (TMEC) BY MODULARS □
- 4 FULL HEIGHT -FRP WALLS BY MODULARS □



TOILET KEY NOTES

- 1. REFER TO SHEET _GEN-4 FOR RESTROOM ACCESSIBILITY COMPLIANCE.
- 2. REFER TO MODULAR SILVER GREEK DRAWINGS FOR DESIGN LAYOUT.
- 3. PLUMBING FIXTURES - REFER TO MODULAR DRAWINGS.
- 4. REFER TO TOILET ACCESSORIES SCHEDULE (C.F.C.I.)
- 5. REFER TO SHEET _GEN-4 & _GEN-5 FOR ACCESSIBILITY COMPLIANCE (C.F.C.I.) □

ENLARGED RESTROOM PLAN (HOME) 1/4" = 1'-0" 1

ELEVATIONS AT HOME MODULAR TOILET 1/4" = 1'-0" 3

GENERAL NOTES 1/4" = 1'-0" 1

ENLARGED RESTROOM PLAN (VISITOR) 1/4" = 1'-0" 15

ELEVATIONS AT VISITOR MODULAR TOILET 1/4" = 1'-0" 4